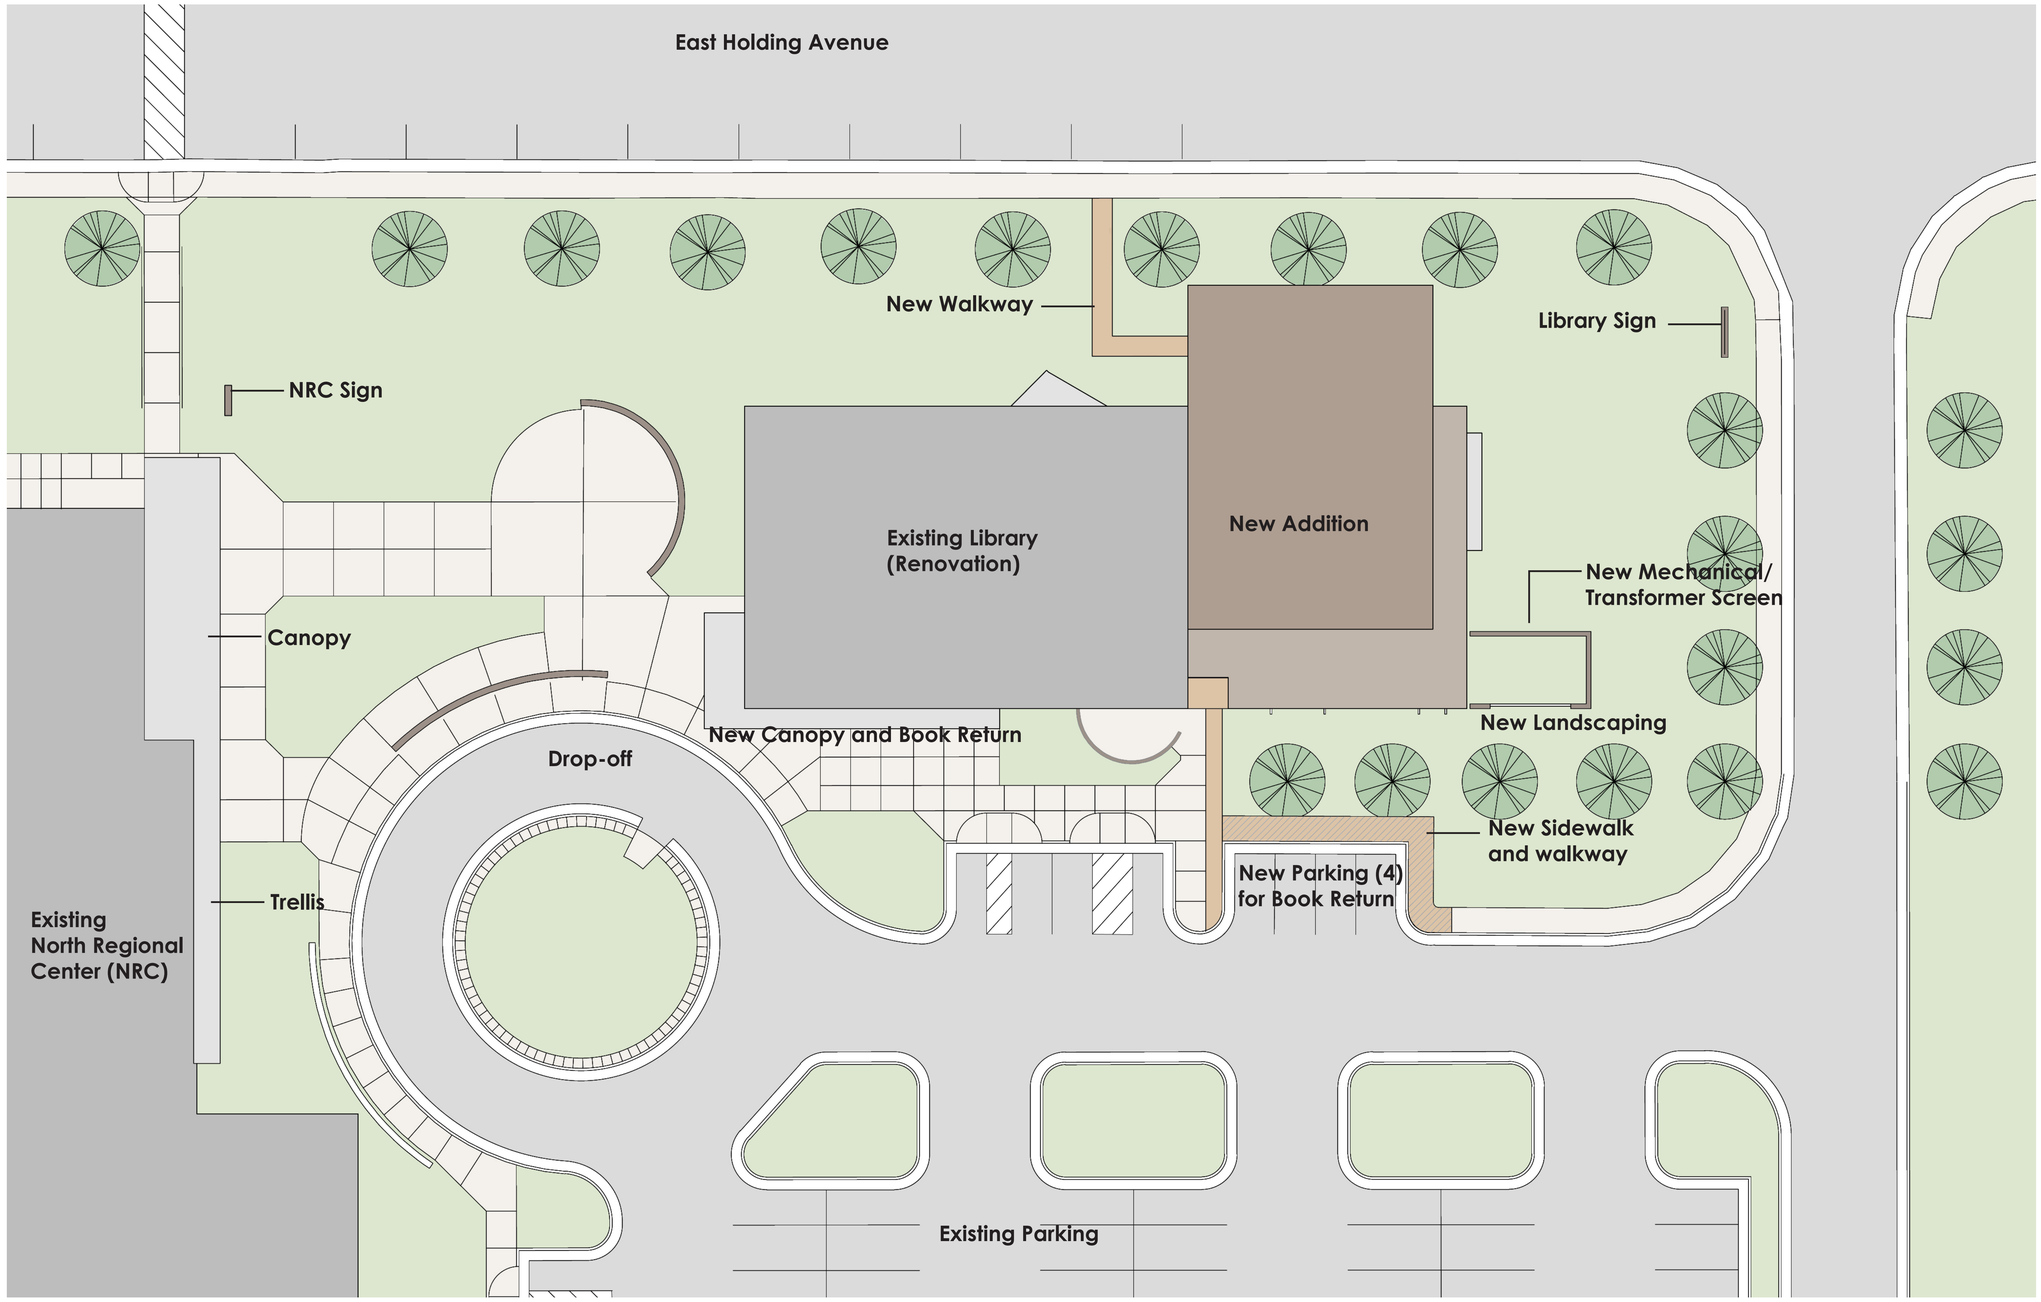

New Site Plan

0 10 20 30 40 50 60 70 80 90 100 ft

Project North

True North

WAKE COUNTY
NORTH CAROLINA

Wake Forest Branch Libriary - Renovation + Addition
Schematic Design

LS3P