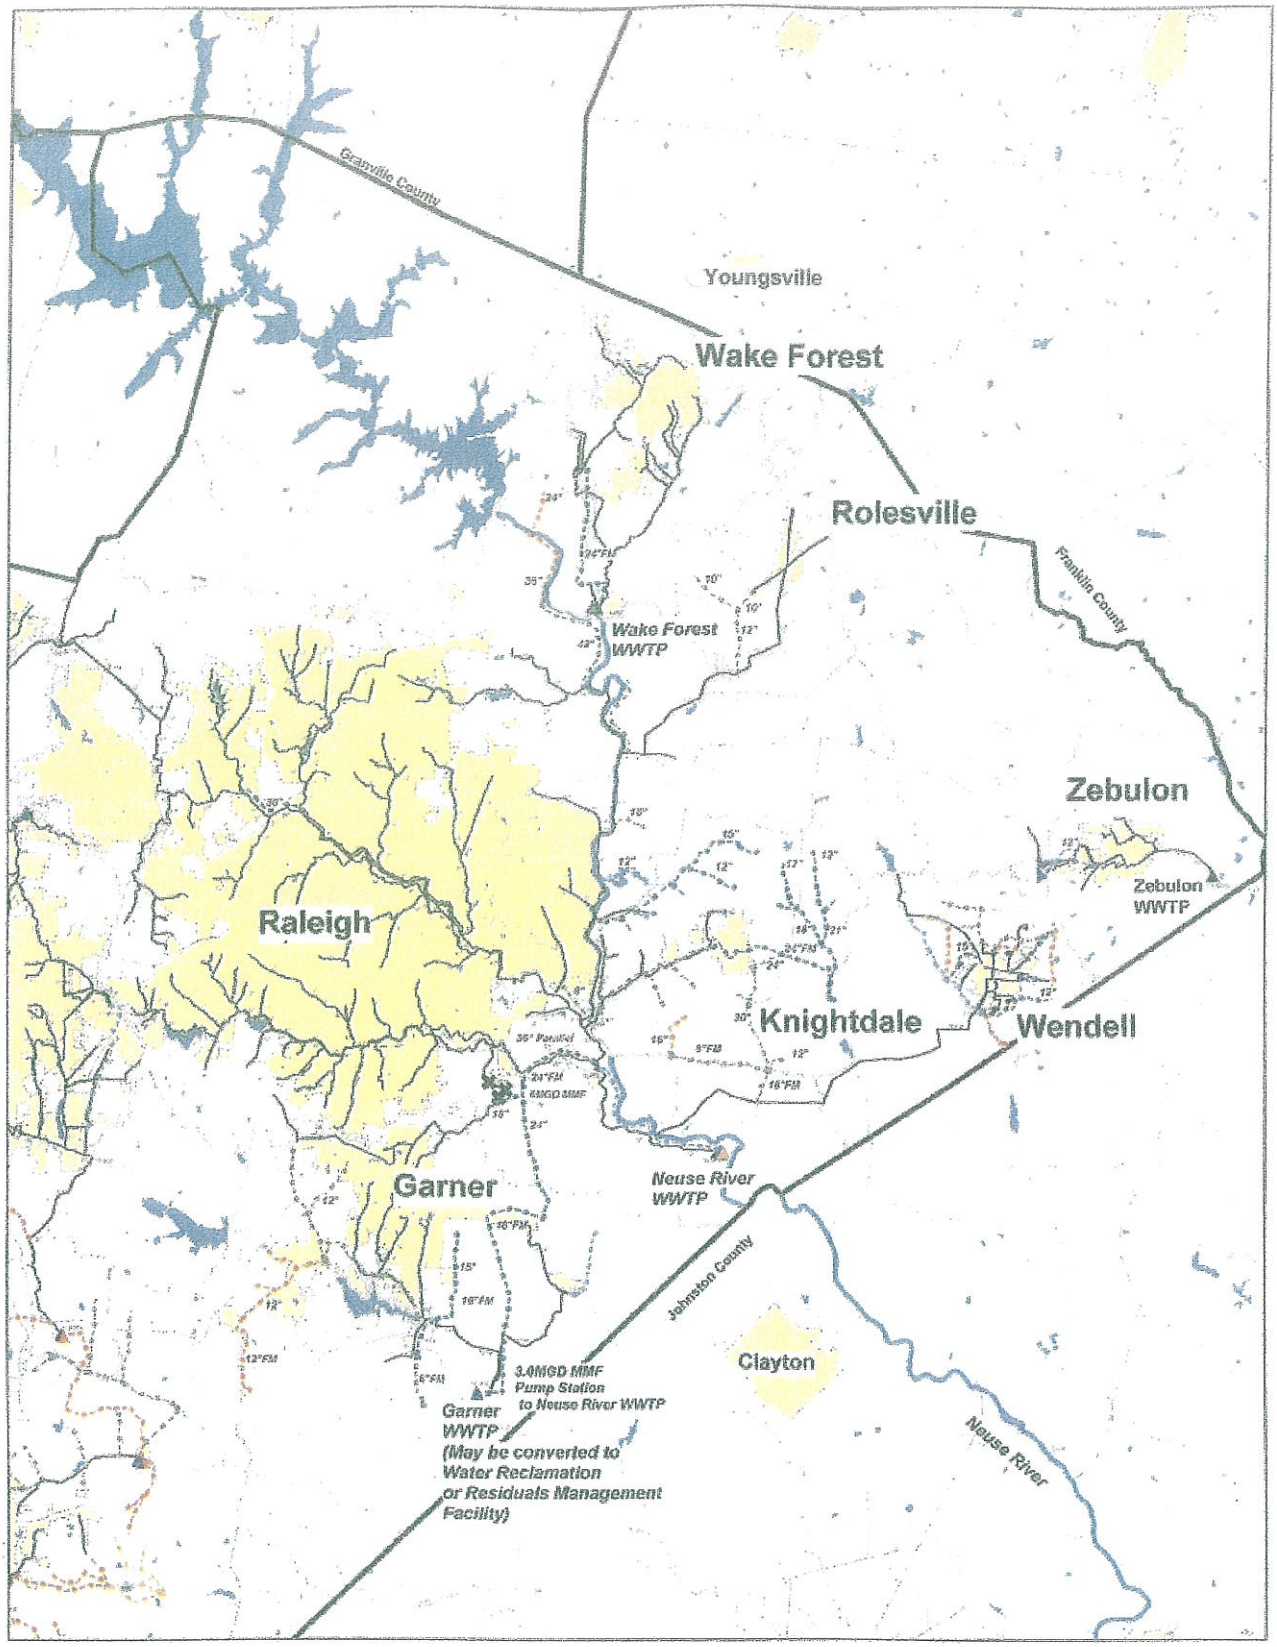

N
W E
S

1" = 3.0 miles

PHASING LEGEND

1998 - 2000
2001 - 2005
2006 - 2010
2011 - 2020
2021 - 2030

Existing Wastewater Line
Wastewater Treatment Plant
Pump Station
Urban Service Area

Forcemain to be abandoned
FM = Forcemain

Exhibit 17
East Wake County
Wastewater Facilities

d:\wake\Caltern_cleast.wor