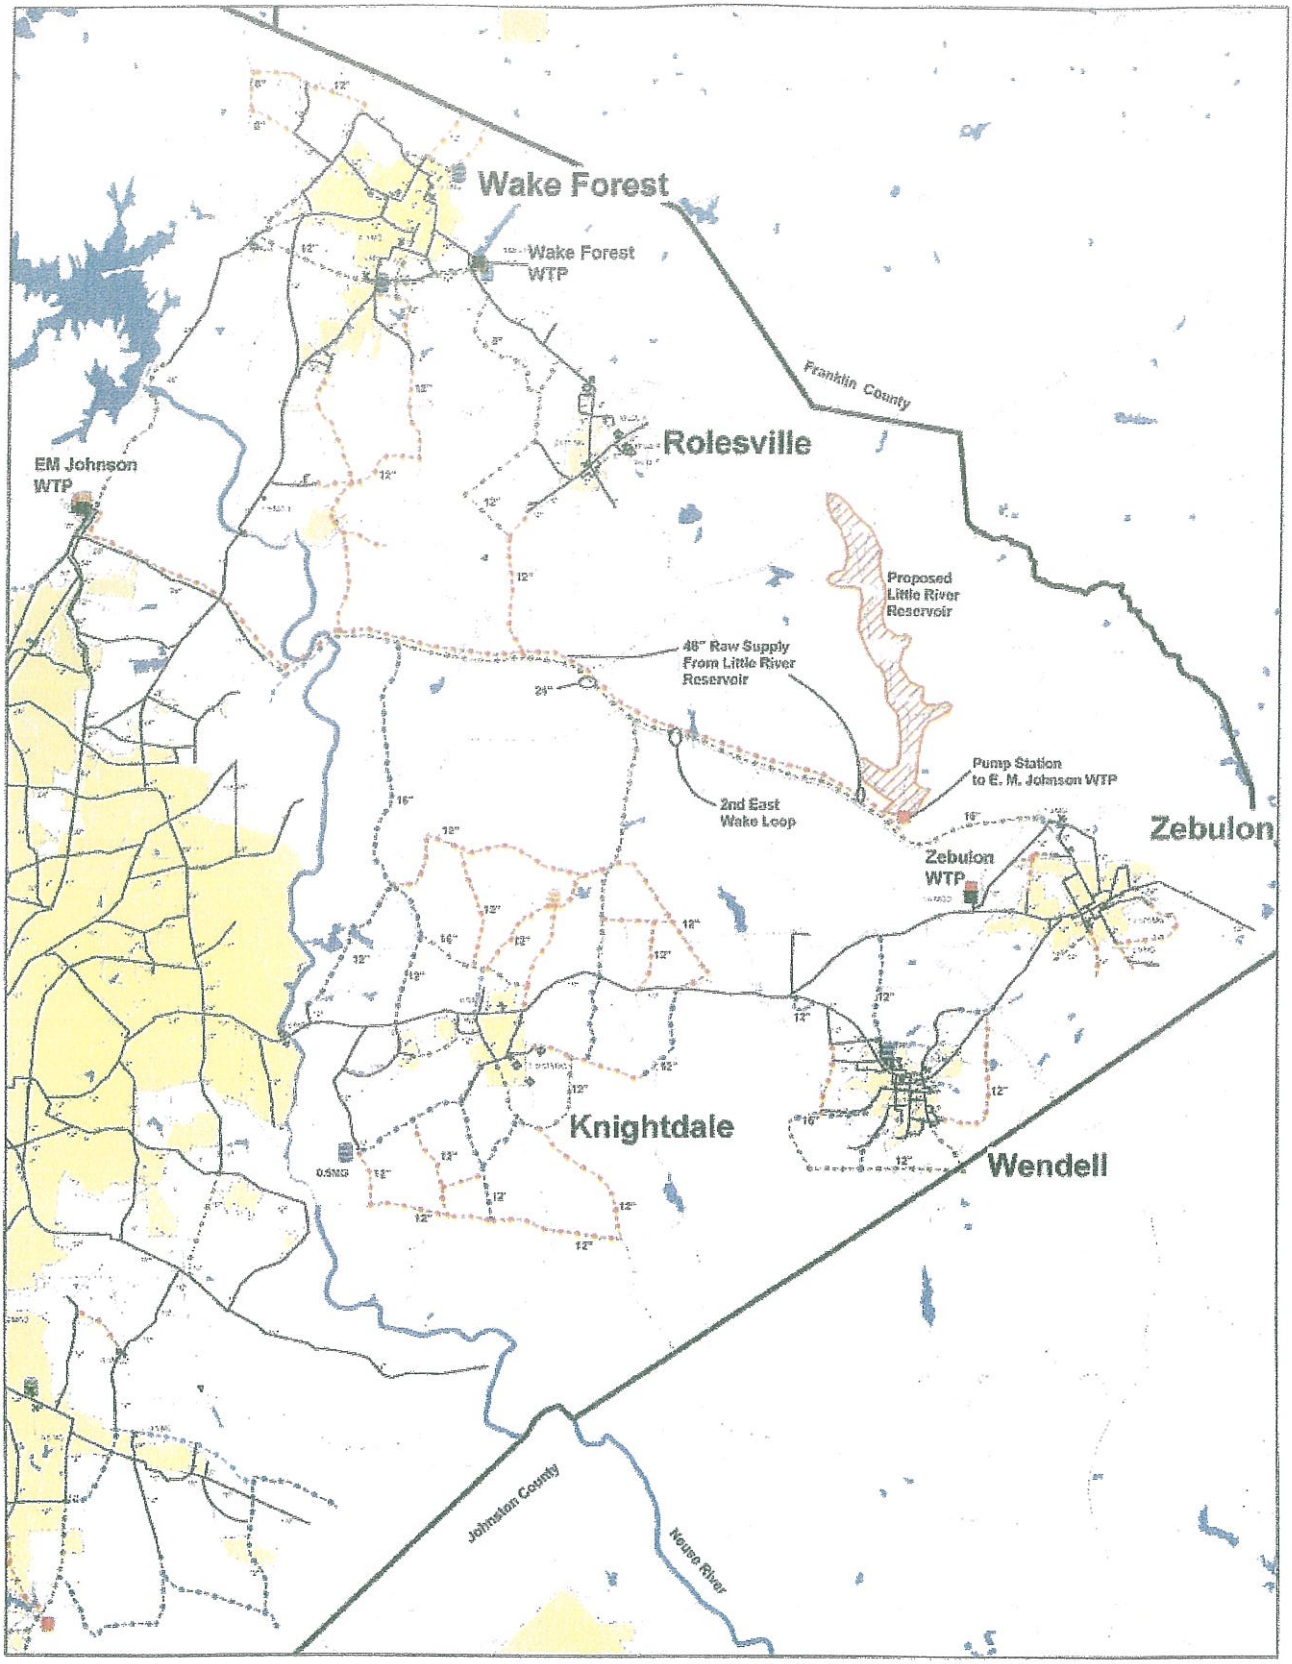

PHASING LEGEND

1998 - 2000
2001 - 2005
2006 - 2010
2011 - 2020
2021 - 2030

Planned Water Tank
Existing Water Line
Existing Tank
Existing Booster Pump Station
Groundwater Well
Water Treatment Plant
Urban Service Area

N W E S

1" = 2.0 miles

Exhibit 14
East Wake County
Water Facilities

CH2M HILL

d:\wake\c\allom_c\h2oeast.wor