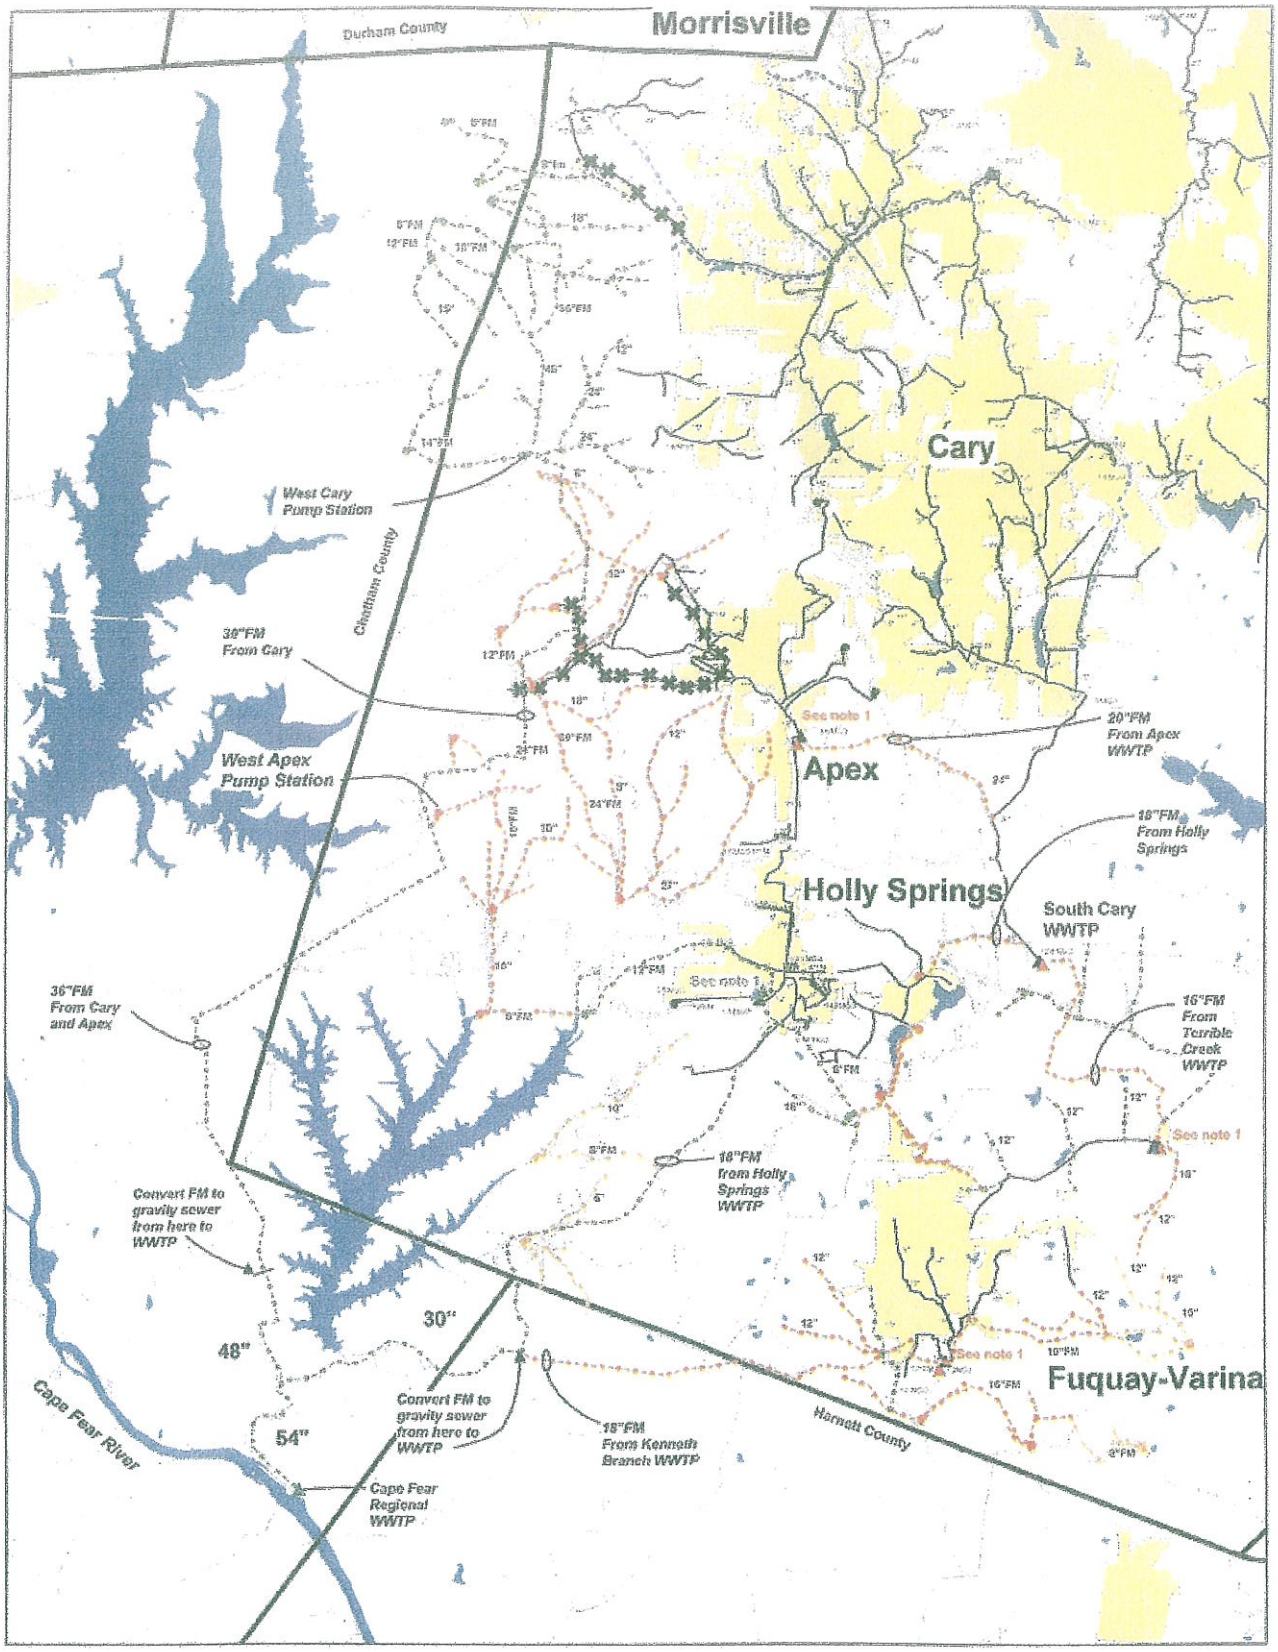

PHASING LEGEND

1998 - 2000
2001 - 2005
2006 - 2010
2011 - 2020
2021 - 2030

N W E S

1" = 2.0 miles

Existing Wastewater Line
Wastewater Treatment Plant
Pump Station
Urban Service Area

Forcemain to be abandoned
FM = Forcemain
Note 1: Existing WWTP to be converted to Pump Station and water reuse facility

Exhibit 18
West Wake County
Wastewater Facilities

d:\wake\Clatem_clwest.wor