# WAKE COUNTY
# PROCTER FARM PRESERVE
## PHASE 1

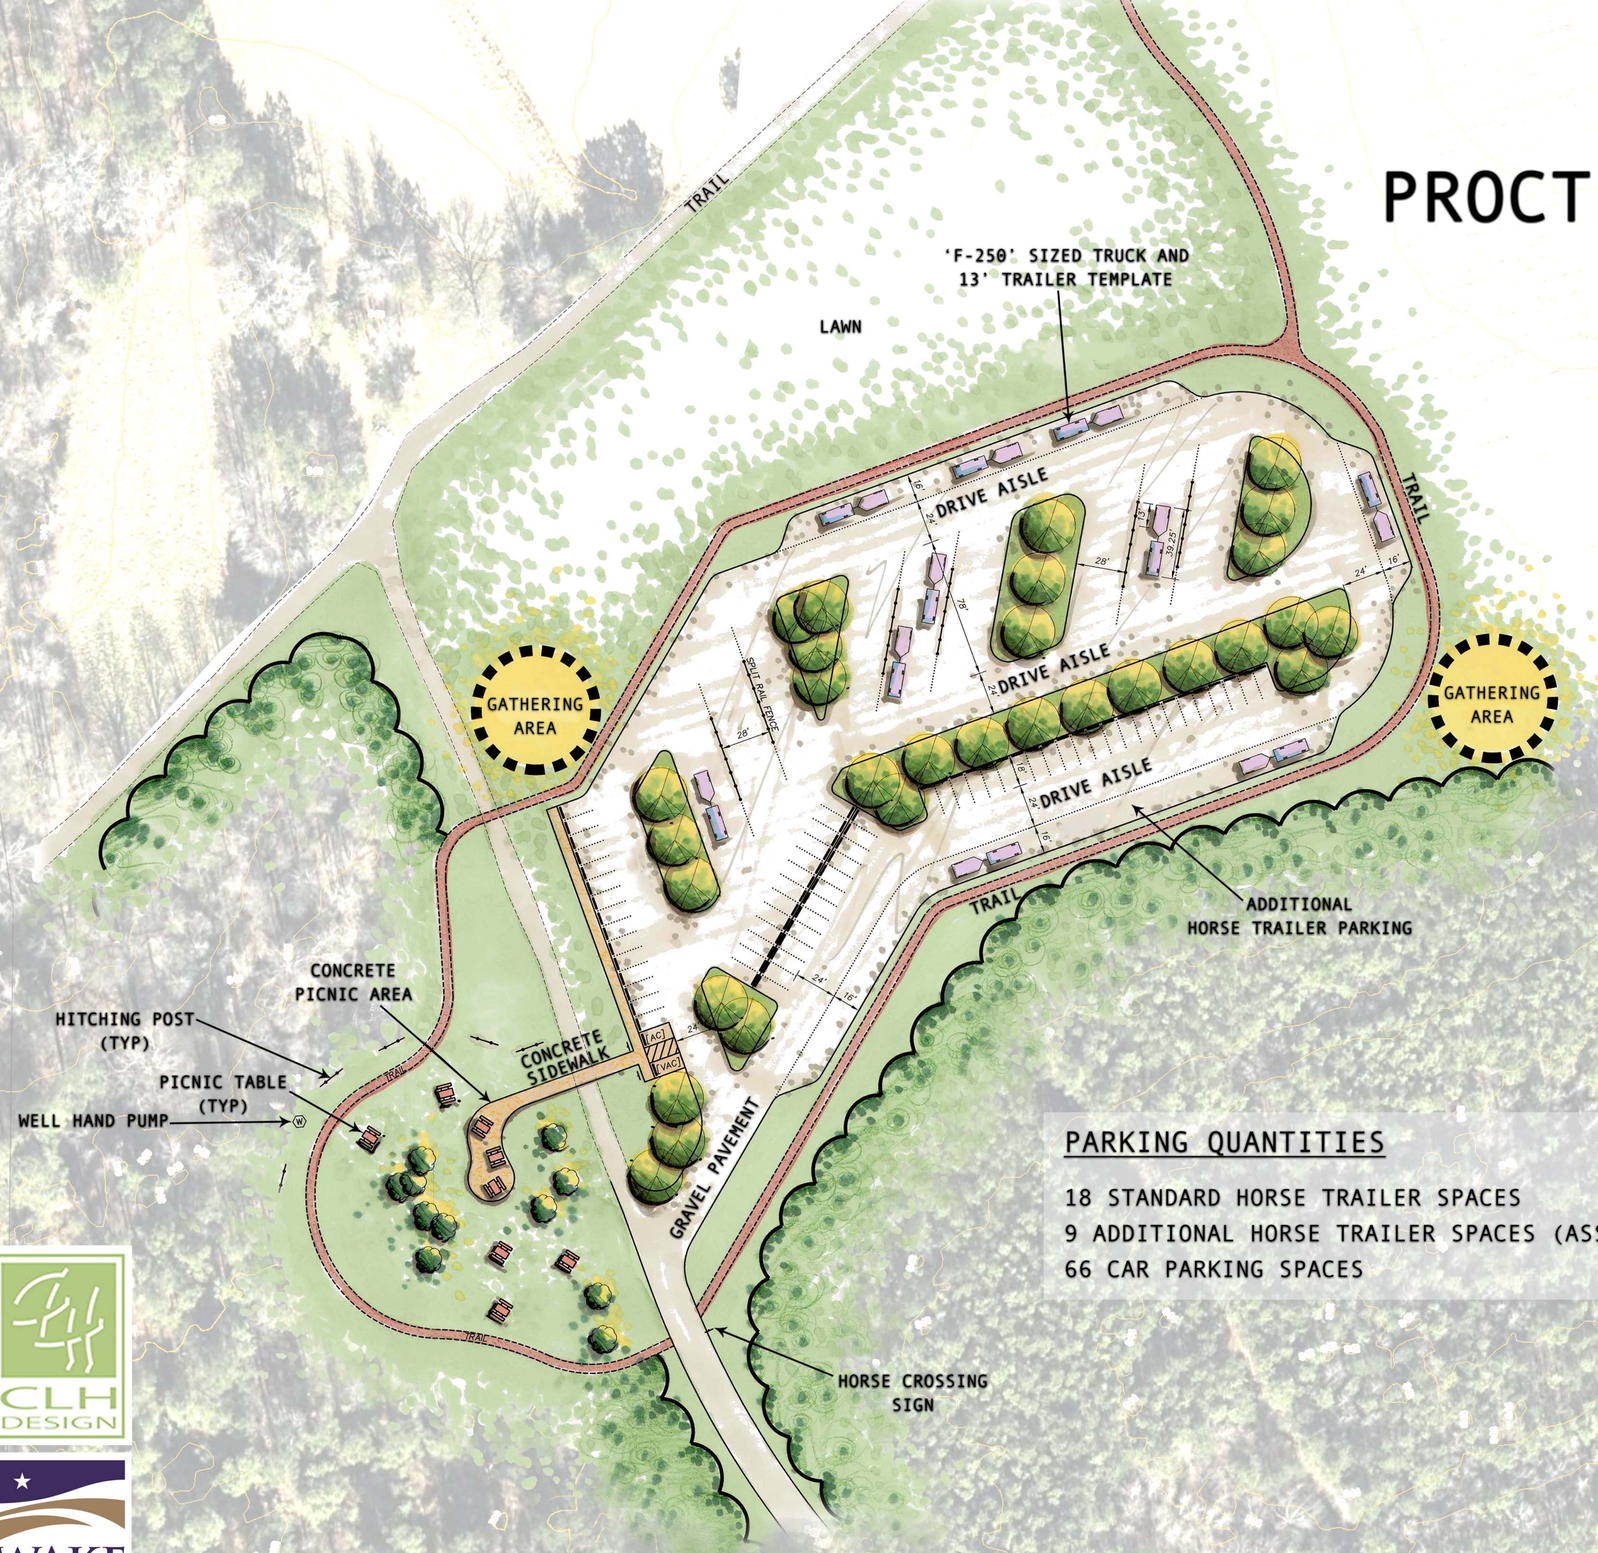


## PARKING QUANTITIES

18 STANDARD HORSE TRAILER SPACES
9 ADDITIONAL HORSE TRAILER SPACES (ASSUME 78-FT LENGTH SPACES)
66 CAR PARKING SPACES

CLH DESIGN

WAKE COUNTY
NORTH CAROLINA

# TRAILHEAD PARKING LOT

GRAPHIC SCALE
40 0 20 40 80 160
( IN FEET )
1 inch = 40 ft.

N