Site Analysis:
Environmental Map

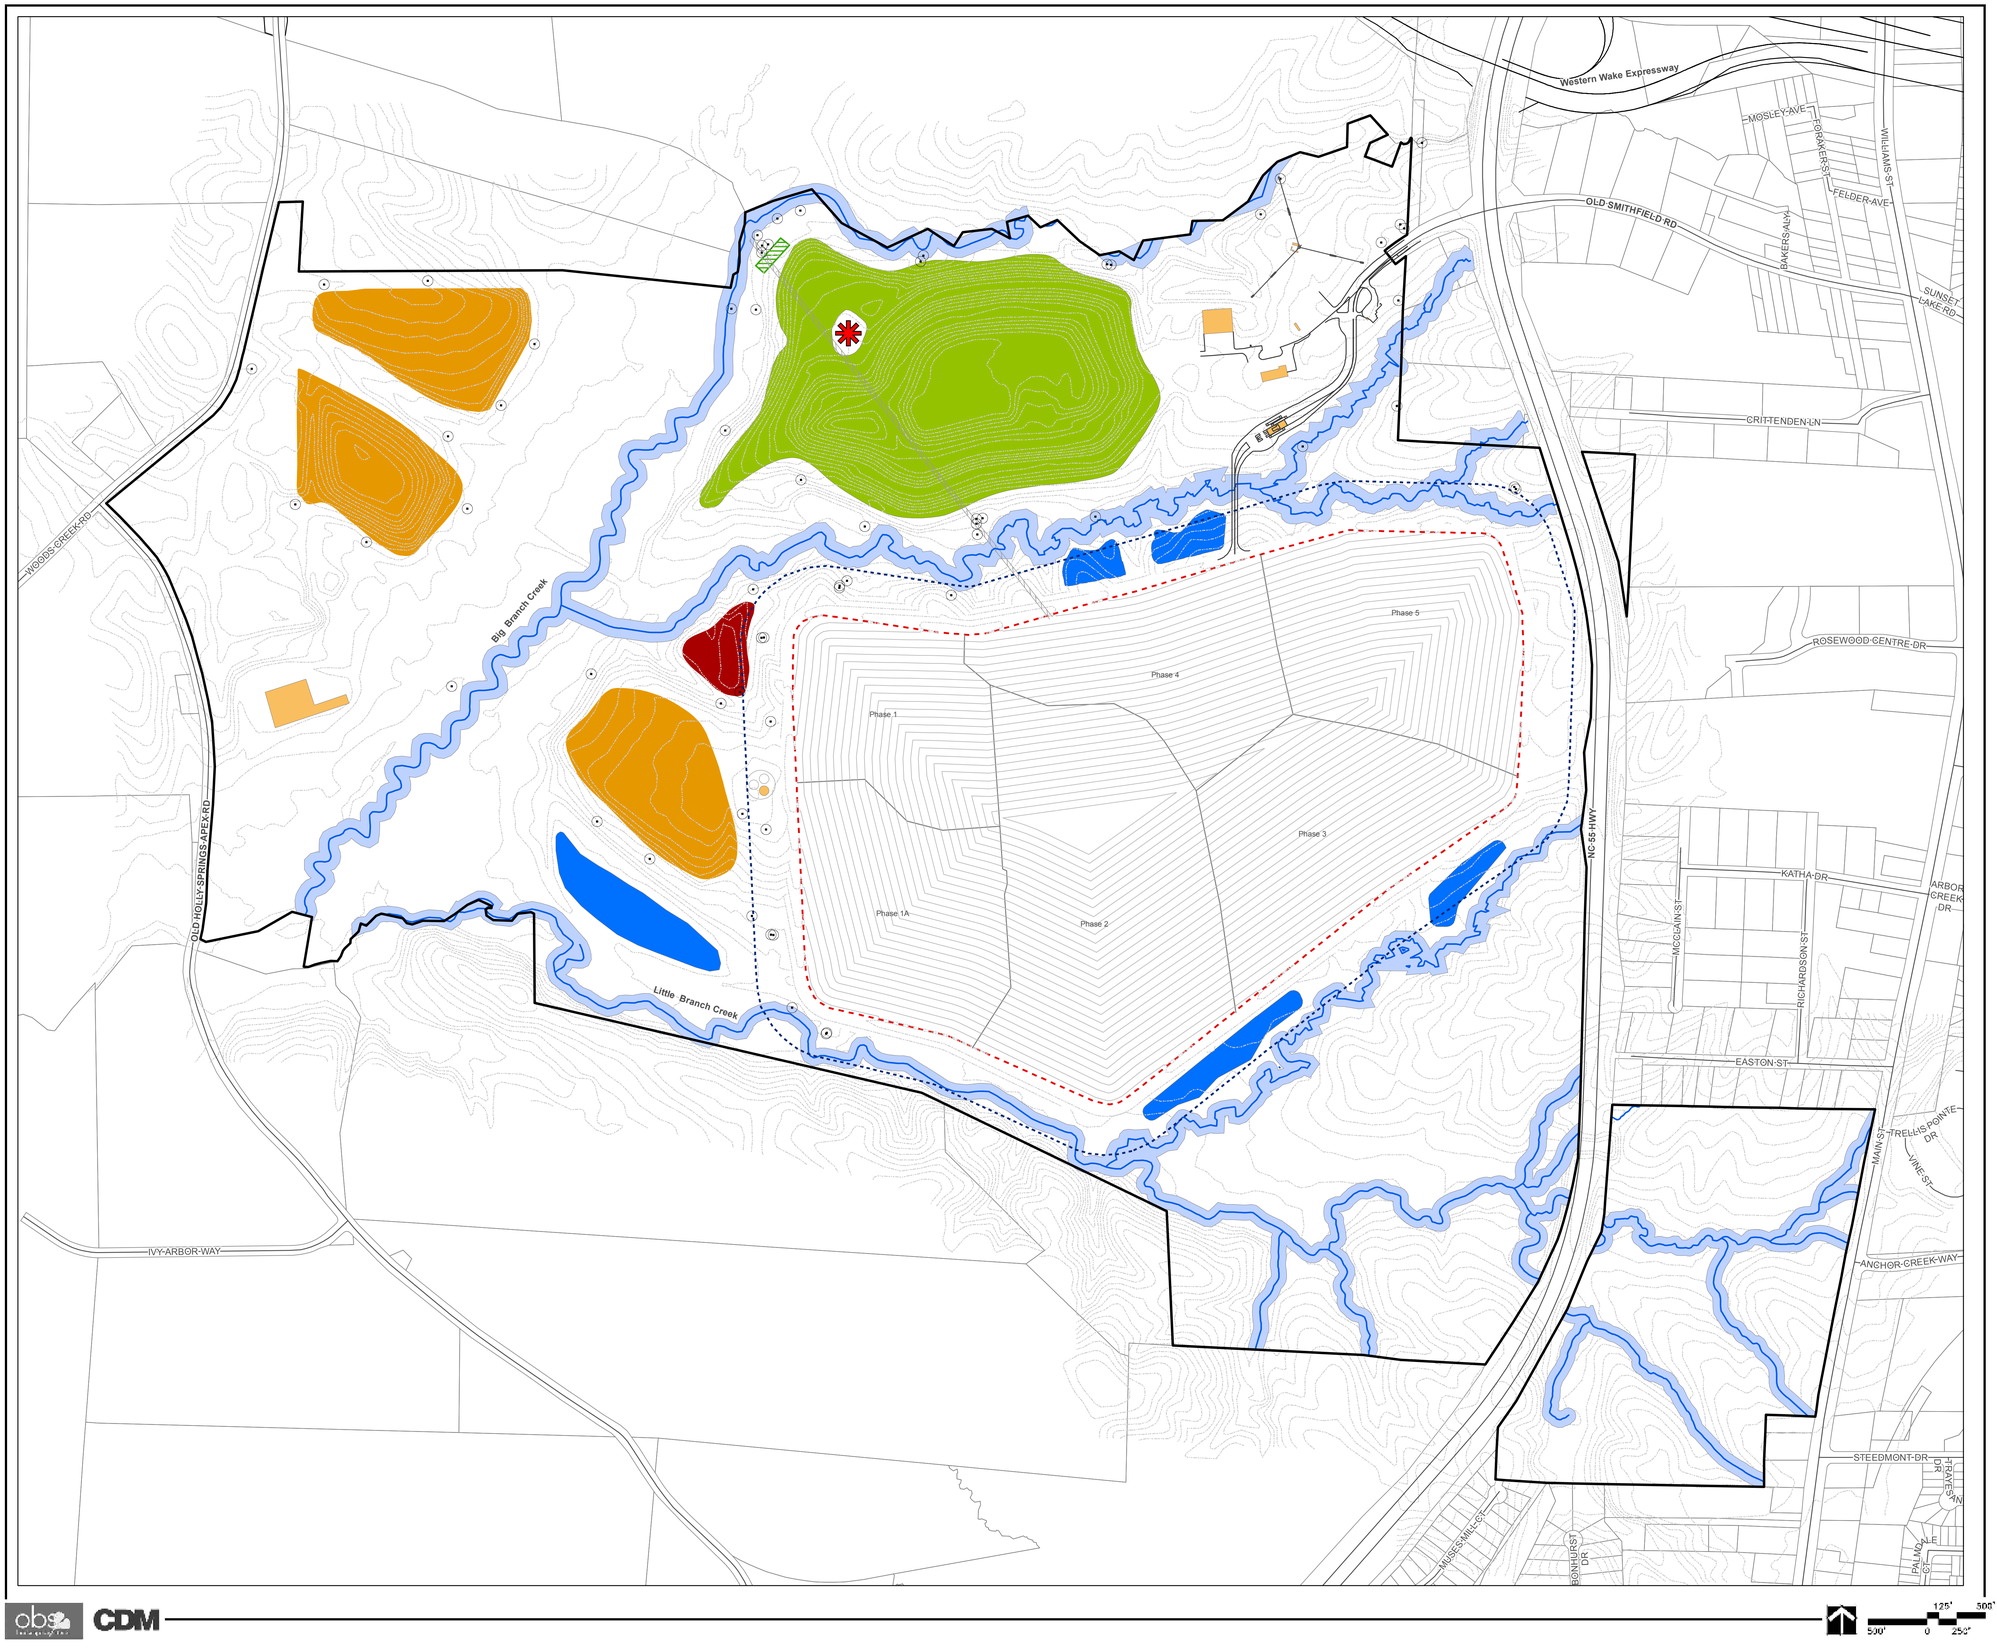

LEGEND:

- Monitoring Well
- Stream
- Western Wake Expressway
- Asbestos Field
- Category 1 Closed Unlined MSW Landfill
- Cemetery
- Closed Unlined Feltonsville Landfill (C&D over MSW)
- Subtitle D Landfill Liner Limits
- In-Situ Groundwater Remediation
- Existing Building
- Sediment Basin
- 30' Stream Buffer
- Site Boundary
- Road
- Parcel Boundary
- 300-foot Property Buffer
- Diabase Dike

SOUTH WAKE LANDFILL
MASTER PLAN 2012

WAKE COUNTY NORTH CAROLINA

obg CDM